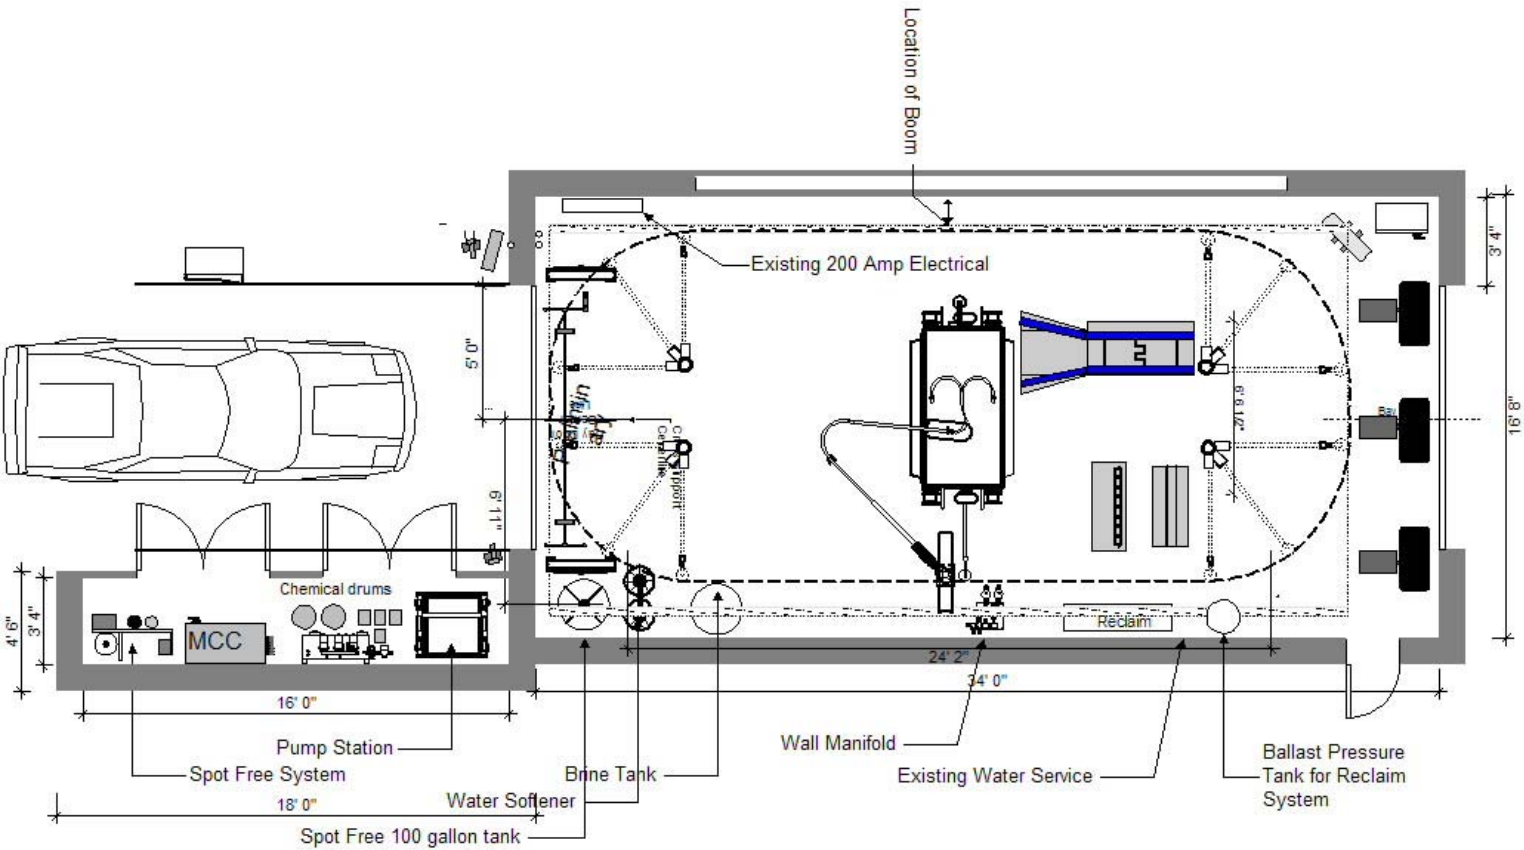
Location of Boom
Existing 200 Amp Electrical
5' 0"
6' 11"
6' 9 1/2"
3' 4"
16' 8"
Chemical drums
MCC
4' 6"
3' 4"
16' 0"
Reclaim
24' 2"
34' 0"
18' 0"
Pump Station
Spot Free System
Brine Tank
Water Softener
Spot Free 100 gallon tank
Wall Manifold
Existing Water Service
Ballast Pressure Tank for Reclaim System